


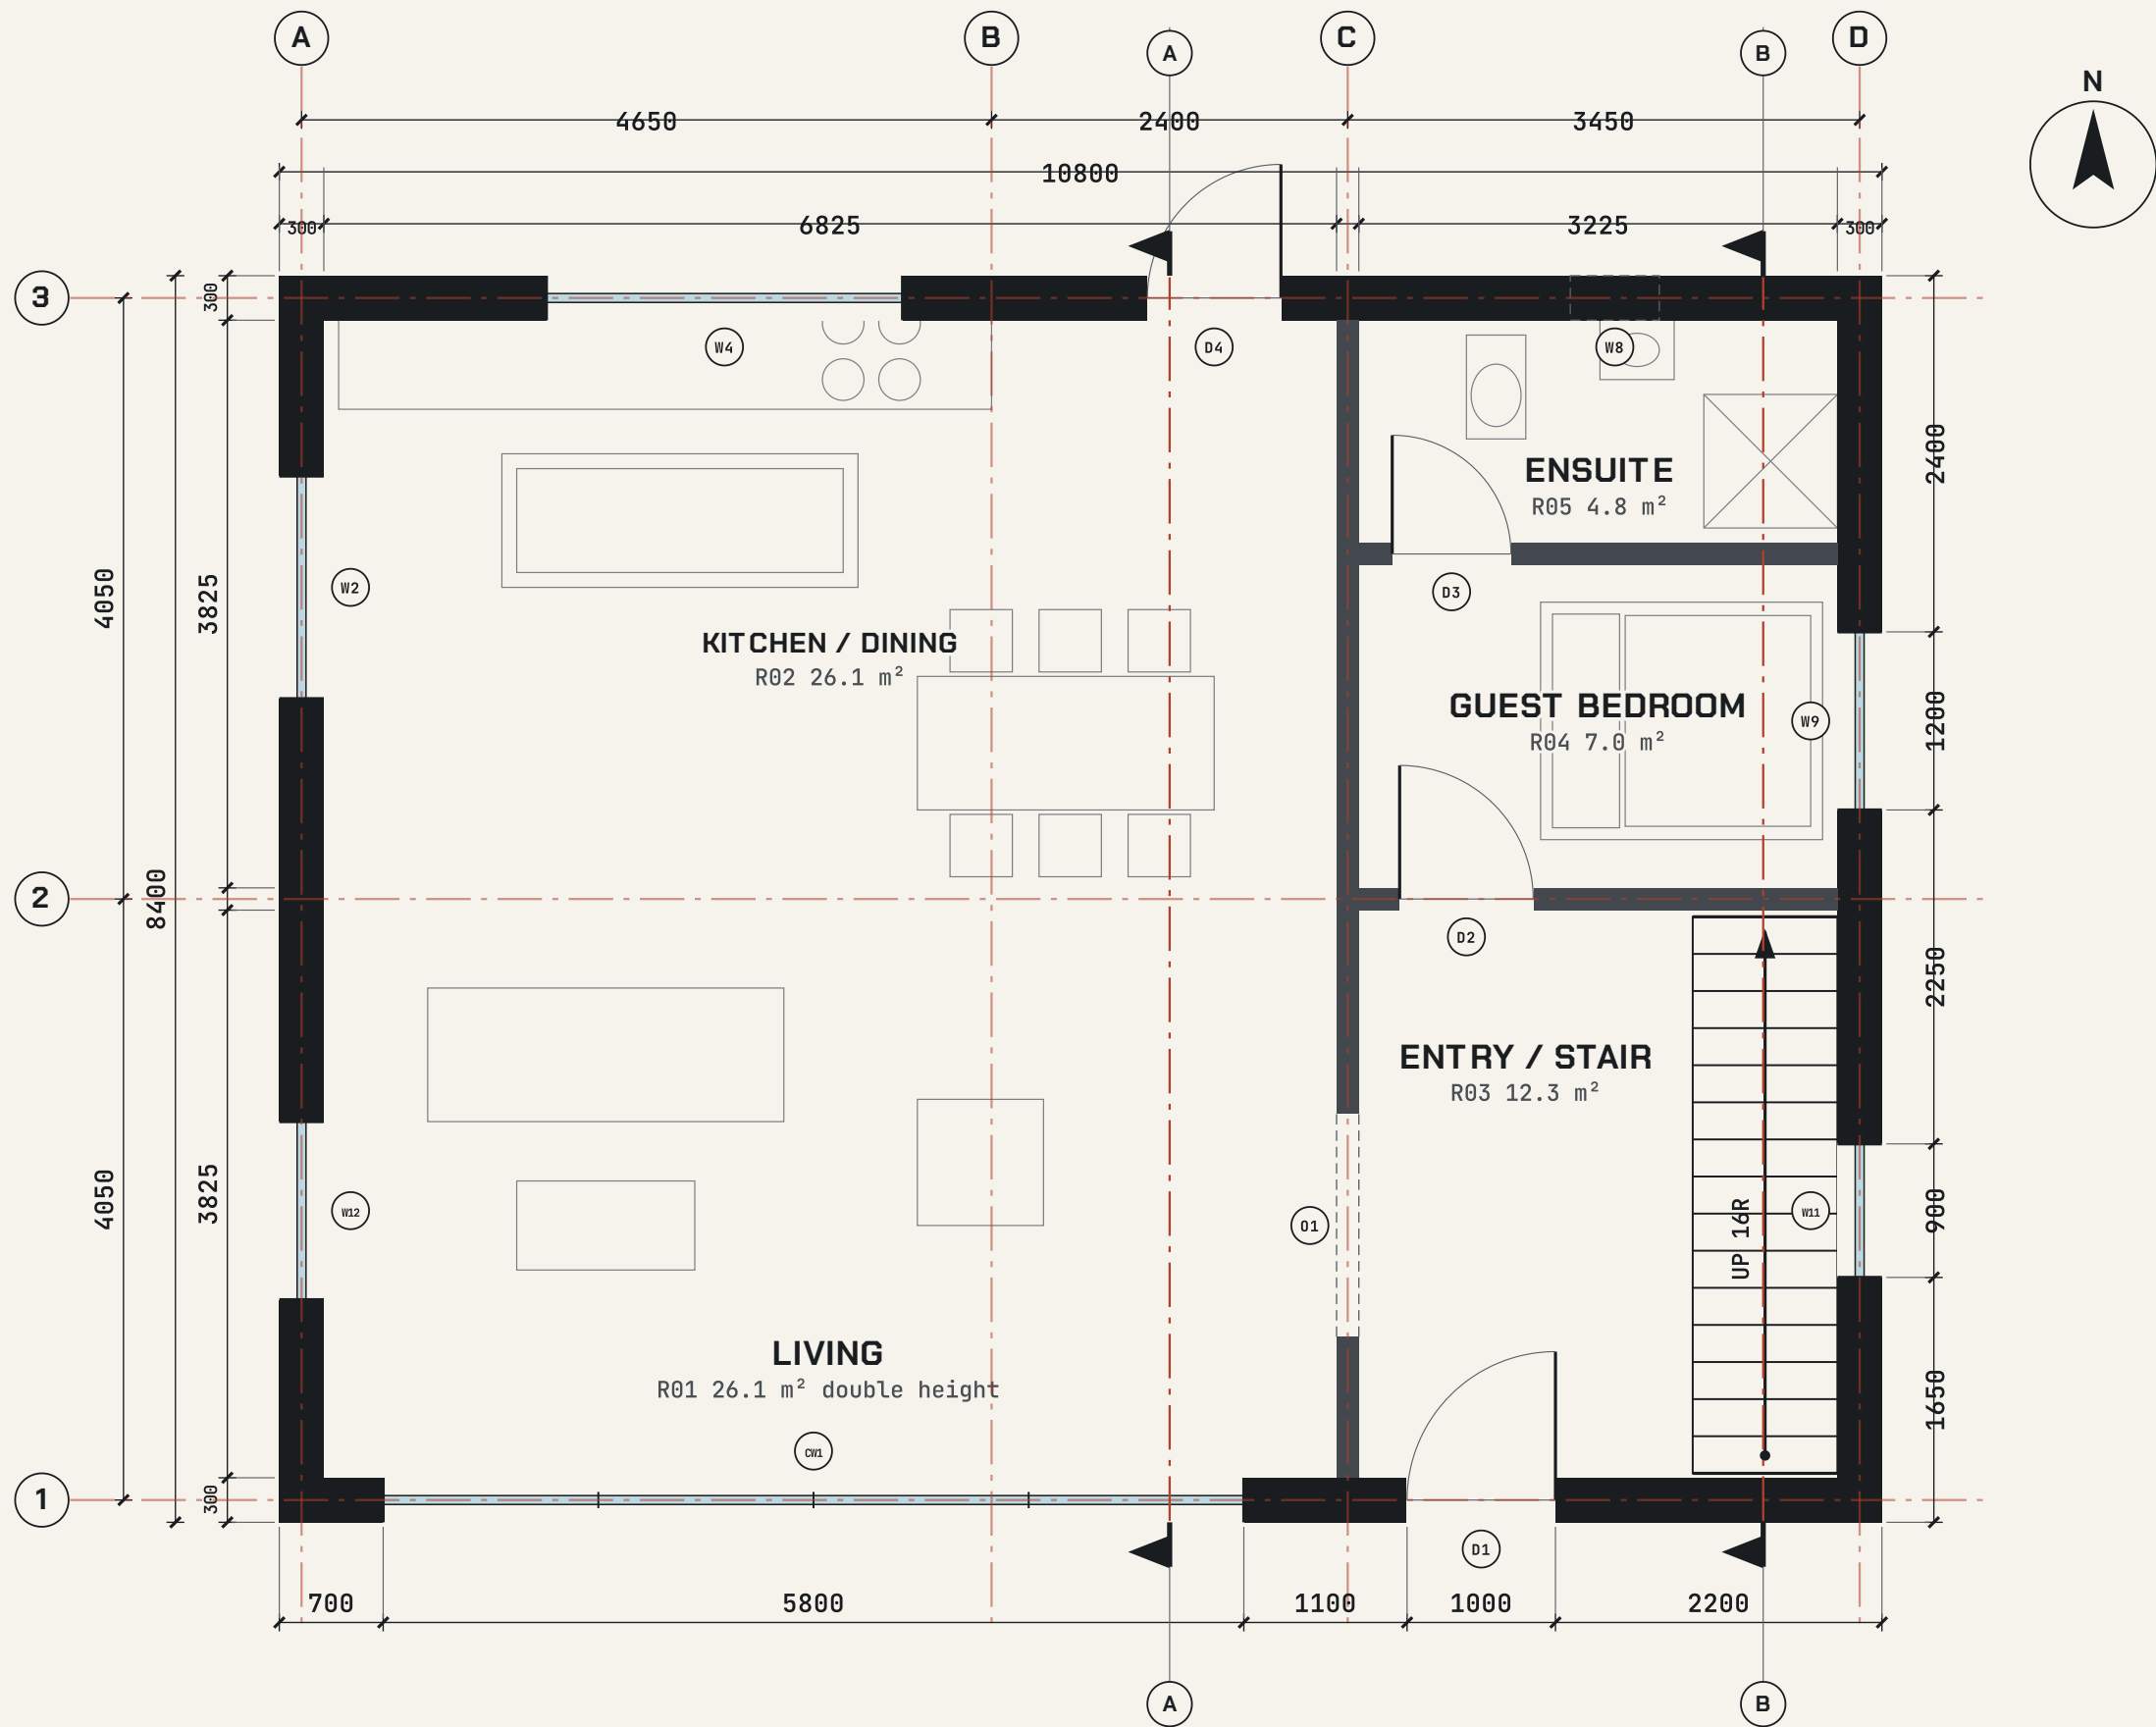

GENERAL NOTES

All dimensions to structural faces unless noted.
Do not scale from this drawing. Check all dimensions on site.

Doors, windows: see the schedule on the web page and CSV export.

Sill and head heights from the level shown on each opening tag.


Wall types: 300 external cavity, 150 internal blockwork.

- KEY
- External wall, cut (300)
 - Internal wall, cut (150)
 - Cased opening / above cut
 - Glazing
 - Furniture, scale only

Click an opening tag or schedule row on the web page to highlight it.

PROJECT	Ridge House
CLIENT	Self-initiated study
DRAWN	Qing
DATE	2026-10-09
SCALE	1 : 50 @ A3
REV	P02 issued for review

SHEET TITLE	SHEET
GROUND FLOOR PLAN	
	A-101

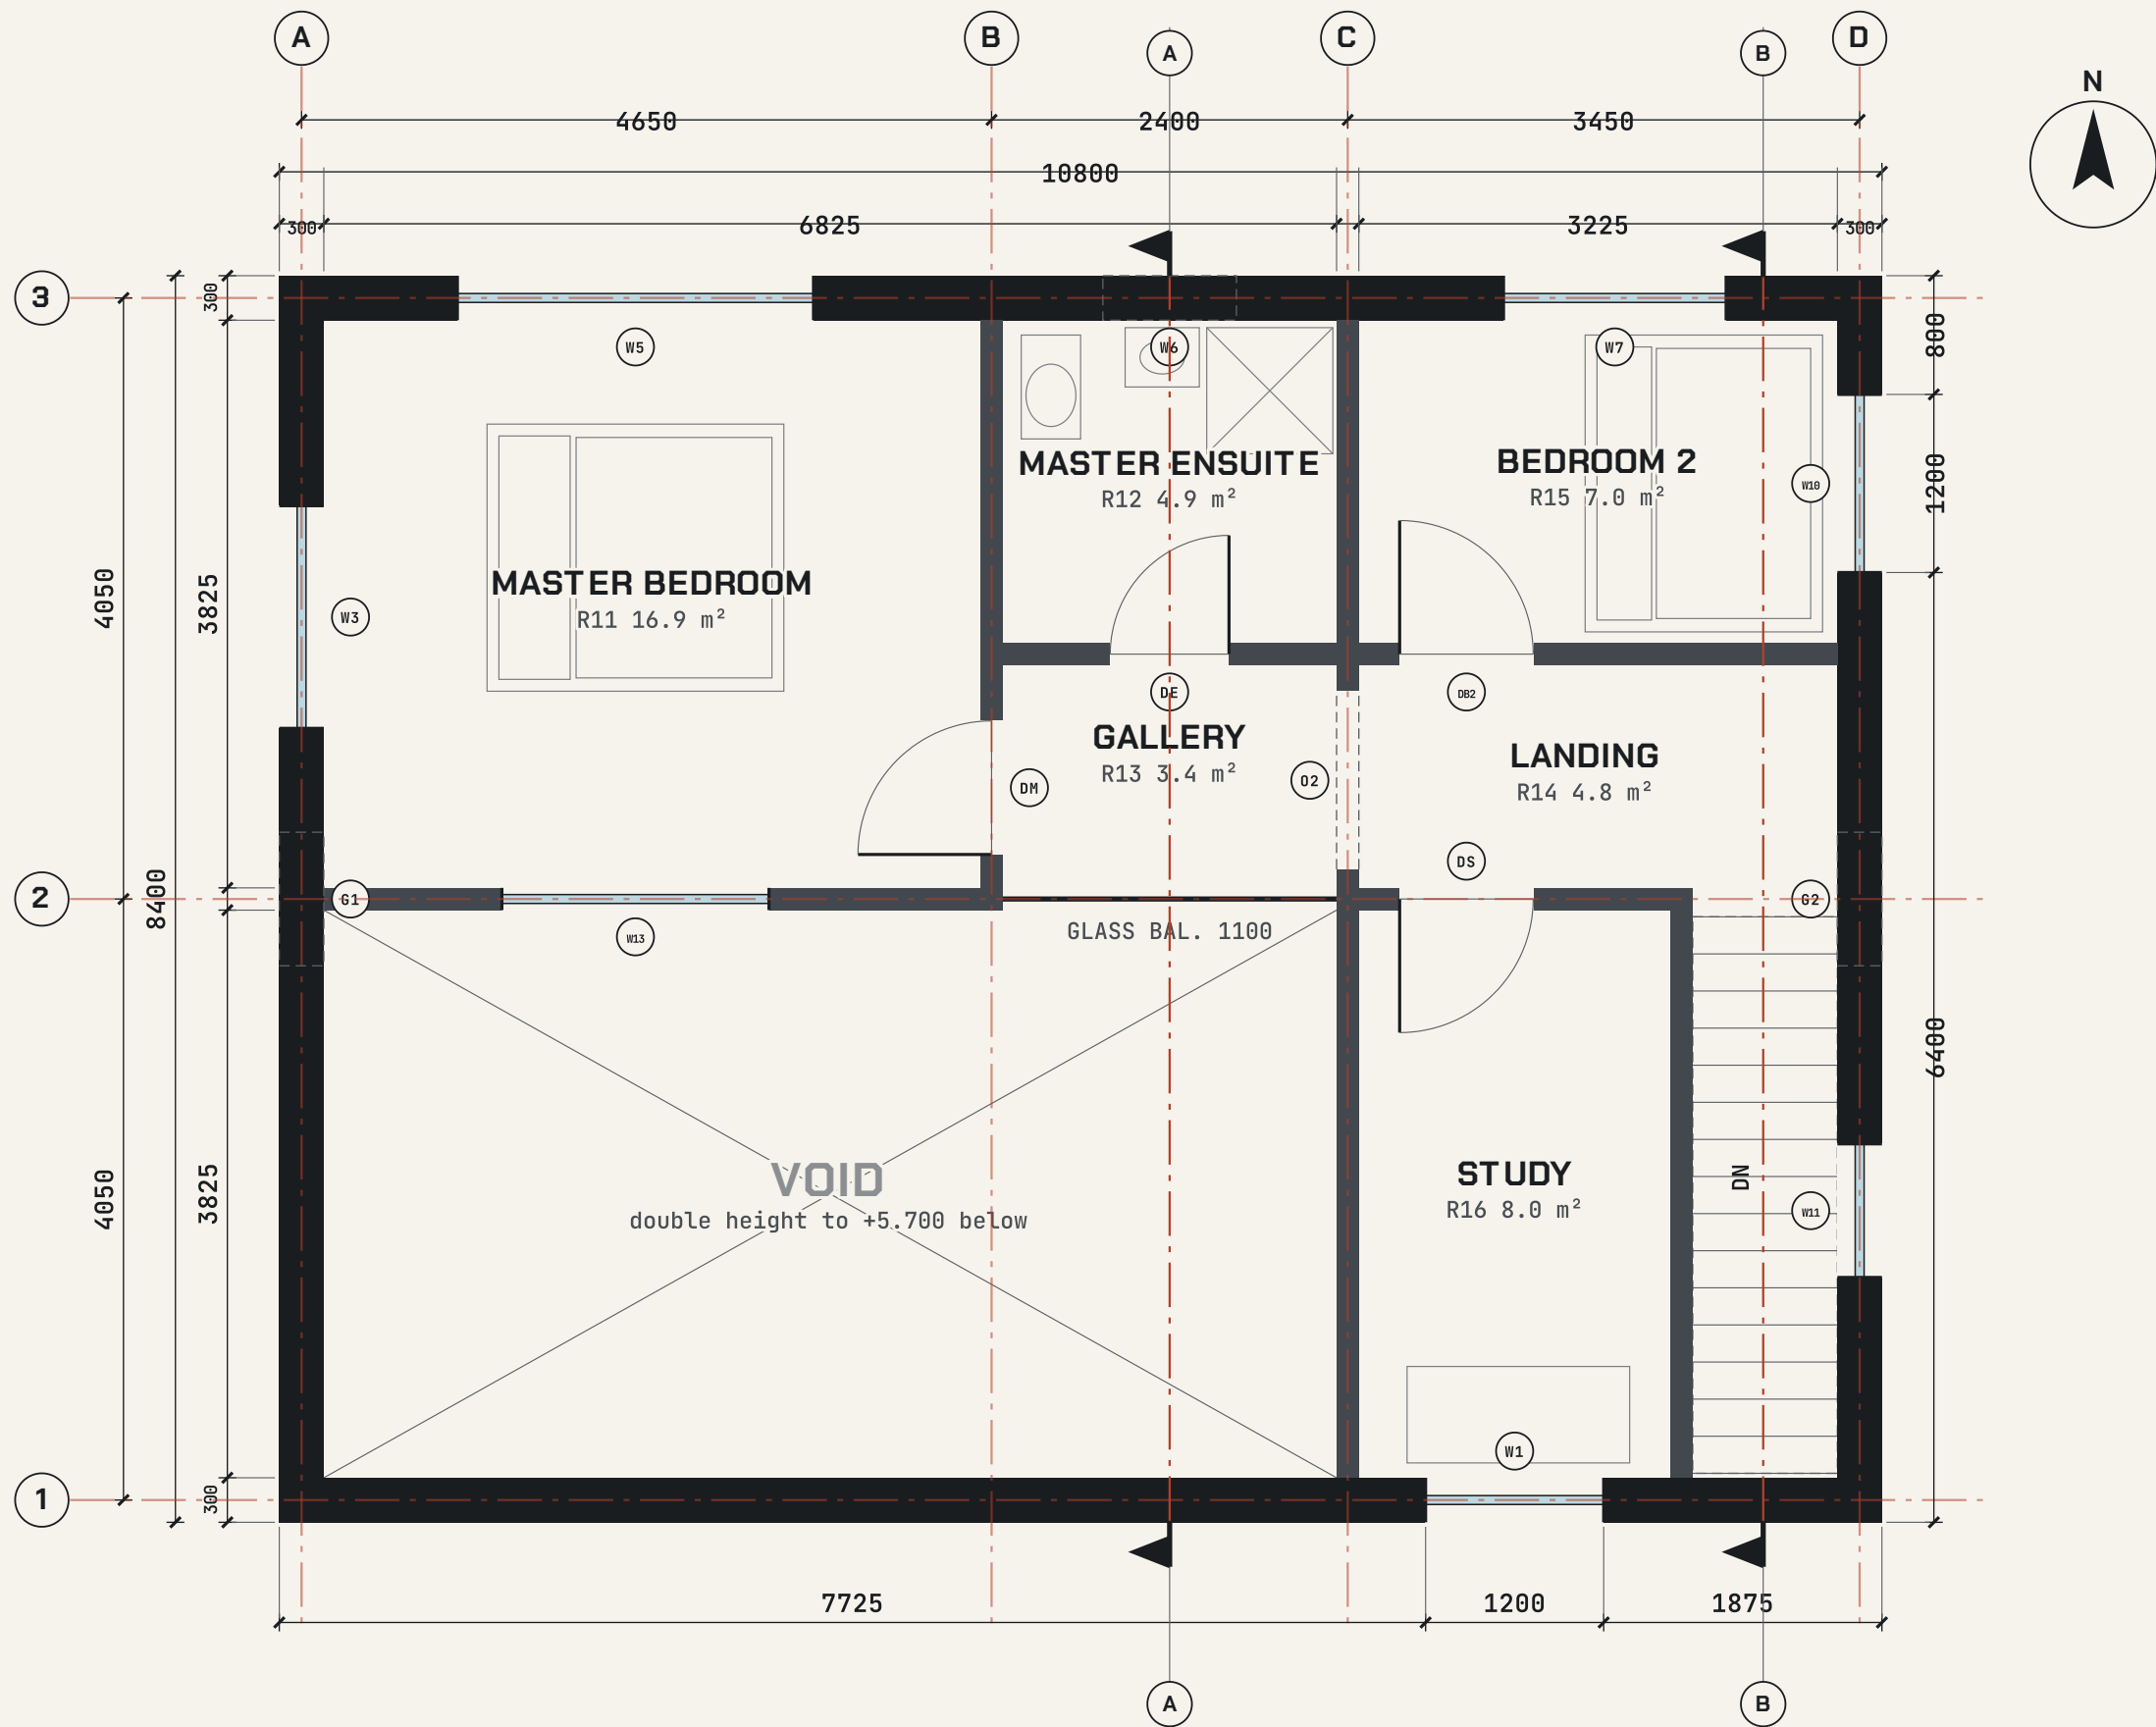

GENERAL NOTES

Void over R01 is open to the roof.

Gallery edge glazed balustrade 1100.

Stair arrives at +3.000 on slab B.

First-floor partitions are 150 mm plastered blockwork on slab edges.

Gable lights G1 / G2 at +5.900 are above the cut plane (dashed).

Window W13 is an internal borrowed light, glazed, no ventilation.

- KEY
- External wall, cut (300)
 - Internal wall, cut (150)
 - Cased opening / above cut
 - Glazing
 - Furniture, scale only


Click an opening tag or schedule row on the web page to highlight it.

PROJECT	Ridge House
CLIENT	Self-initiated study
DRAWN	Qing
DATE	2026-10-09
SCALE	1 : 50 @ A3
REV	P02 issued for review


SHEET TITLE	SHEET
FIRST FLOOR PLAN	
	A-102

GENERAL NOTES
Elevations are generated from the same wall, opening and roof model as the plans, so heights agree by construction.
Cladding joints and standing seams are indicative, for modelling only.
Wall plate +5.700; roof 22 degrees; eaves overhang 600; gable overhang 400.


- MATERIALS
- M01 White mineral render
 - M02 Charred timber cladding
 - M03 Standing-seam zinc
 - M06 Low-e glazing
 - Timber external door

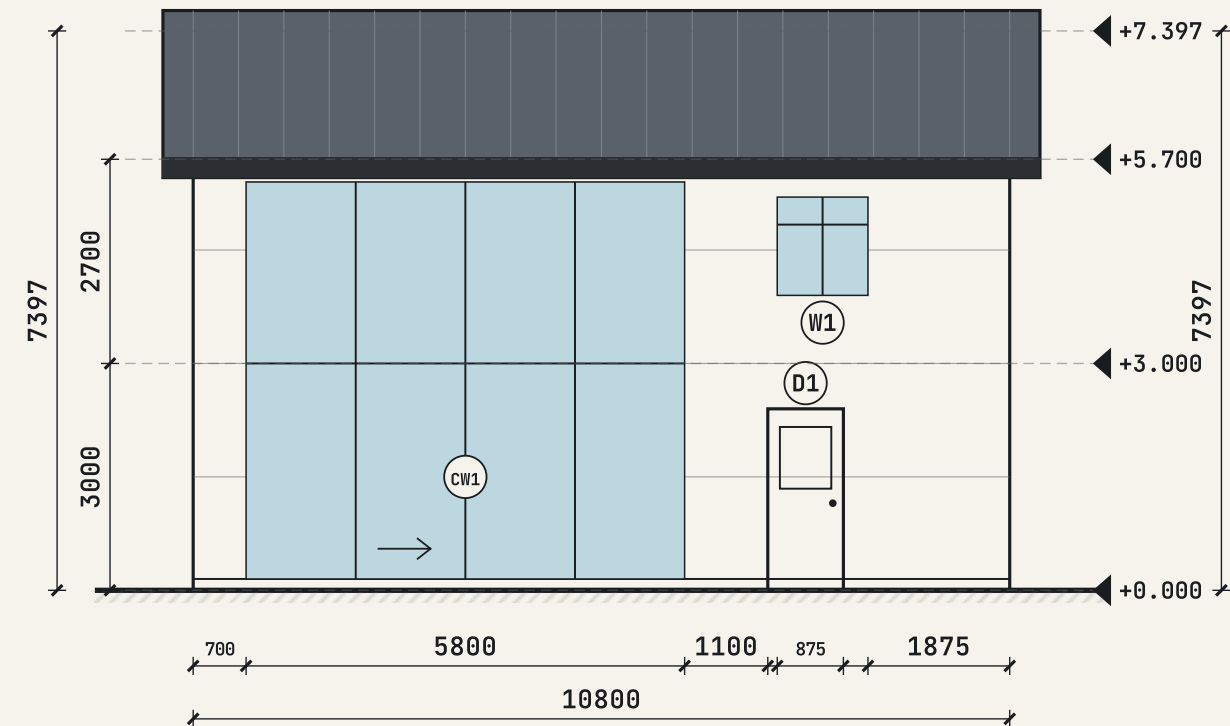


SOUTH ELEVATION
1 : 100

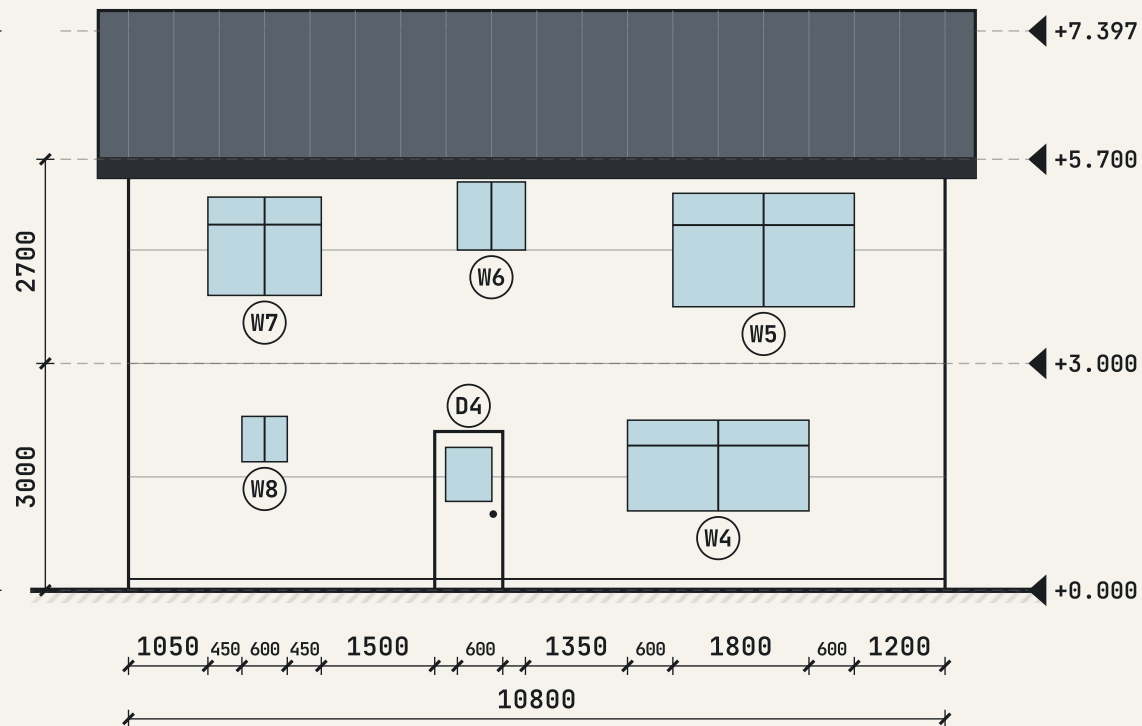

NORTH ELEVATION
1 : 100

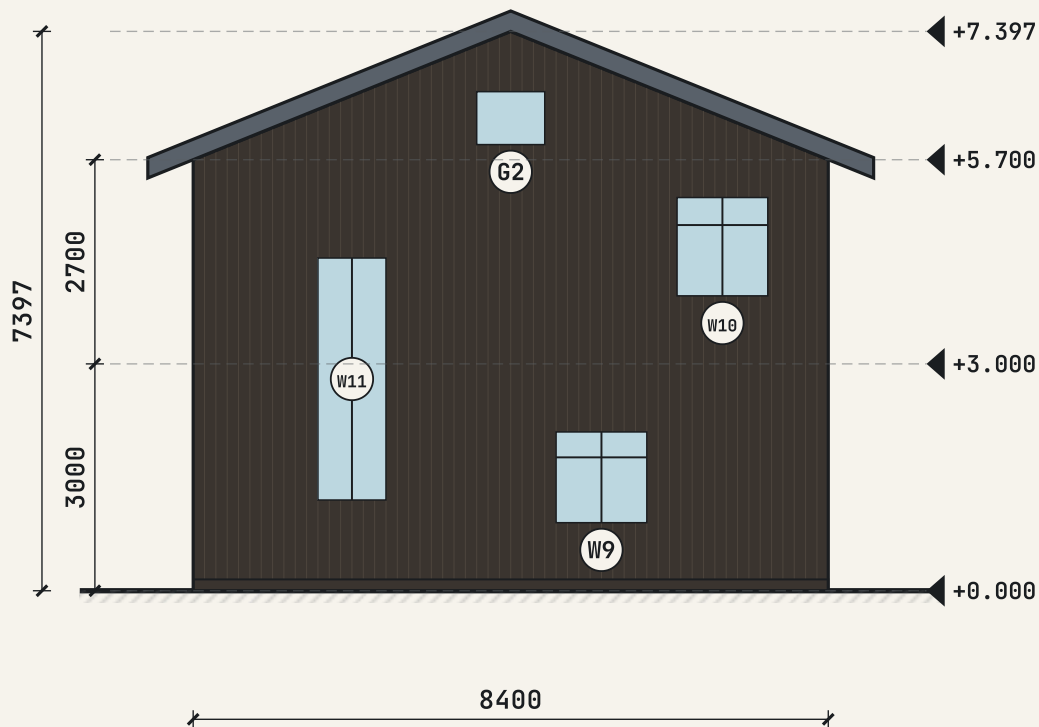

EAST ELEVATION
1 : 100

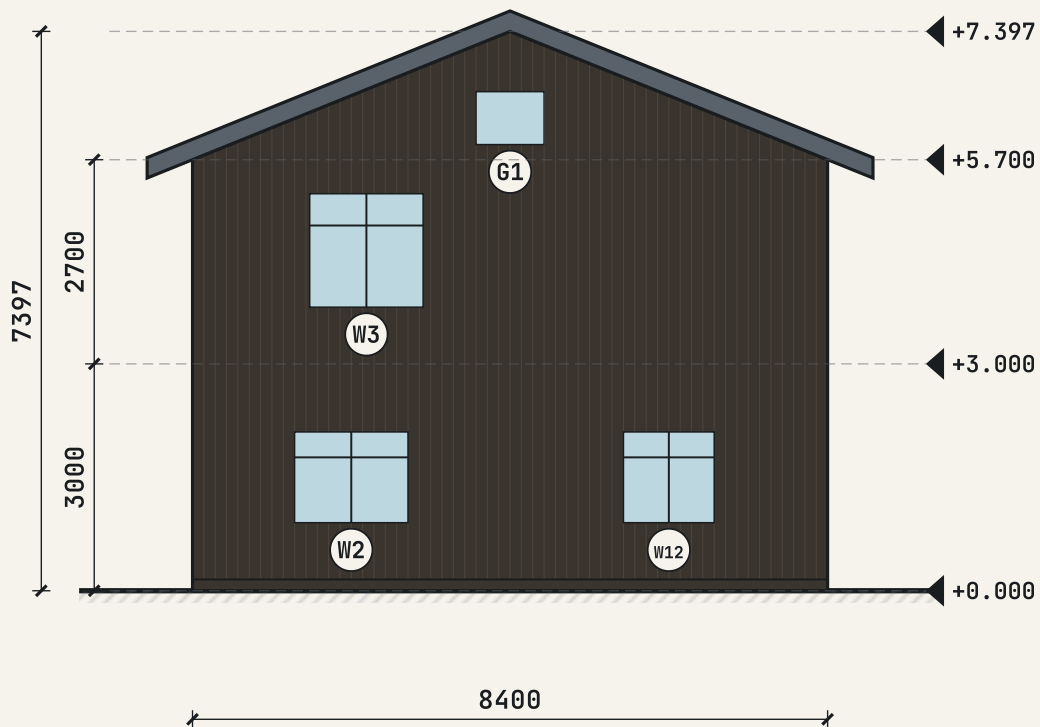

WEST ELEVATION
1 : 100

PROJECT Ridge House	
CLIENT Self-initiated study	
DRAWN Qing	
DATE 2026-10-09	
SCALE 1 : 100 @ A3	
REV P02 issued for review	

SHEET TITLE ELEVATIONS SOUTH NORTH EAST WEST	SHEET
	A-201

